

**Summary Information****Permit No:** F00158704-B**Type of Permit:** FILMING**Release Date:** 11/12/2019**Production Company** TWENTIETH CENTURY FOX
TELEVISION**Producer** Erin O'Malley**Insured Company** TWENTIETH CENTURY FOX
Name TELEVISION**Director** n/a n/a

Contact Phone No. 1 310-369-1000

1st AD Michael Risoli

Contact Phone No. 2 310-696-5734

Production Manager Ryan Guellow

Fax

FilmL.A. Coordinator Philip UjlakiAddress 10201 W PICO BLVD, BUILDING 1
LOS ANGELES, California 90064**Location Manager** Lucas Nalepinski

Primary Phone Mobile - 310-461-4165

Secondary Phone

Production Title SINGLE PARENT EP211**Location Assistant** Kyle Hollinger

Primary Phone Mobile - 310-926-3598

Secondary Phone

Type of Production TV Sitcom**Fees**

LA CITY LANE AND STREET CLOSURE FEE \$312.00

Total Permit Fee \$423.00FILMLA NON-REFUNDABLE FILM PERMIT RIDER \$111.00
FEE**Number of Locations** 1



Summary Information

Location

Location 1 of 1

Page 1 of 2

Permit Number F00158704-B
Production Company TWENTIETH CENTURY FOX TELEVISI...
Insured Company TWENTIETH CENTURY FOX TELEVISI...
Production Title SINGLE PARENT EP211

Location Manager Lucas Nalepinski
Primary Phone Mobile - 310-461-4165
Secondary Phone

Location Address 10569 Ayres Ave, Los Angeles, CA, 90064**Location Type** Private Residence**Film Dates** 11/12/2019 - 11/12/2019 06:00 - 22:00 1 day**Open or Closed to the Public** Closed

Generic Conditions **THE CONSUMPTION OF ALCOHOLIC BEVERAGES AND THE USE OF DRUGS, INCLUDING MARIJUANA, ON LOCATION BY ANY CAST, CREW, OR INVITED GUESTS IS STRICTLY PROHIBITED.**

*Certain service and personnel fees required by jurisdictional agencies are not collected by FilmL.A. Any such fees must be paid directly to the appropriate agency, and a separate invoice will be provided to the permittee.

Equipment staging and vehicles may park on one side of the street only.

MEN WORKING AHEAD signs must be posted during activity on bike paths.

Must Maintain 5' Clearance on Sidewalks/Walkways

Must maintain local/emergency access

No cast or crew parking on area streets

Number of uniformed officers listed on the permit is a minimum requirement. Permittee remains responsible for deploying a sufficient number of uniformed officers to provide traffic and crowd control to ensure the safety of the film crew and the public.

Traffic control must be done in accordance w/MUTCD

Traffic Officers Required

Uniformed officers shall have a copy of the film permit in their possession and are required to confirm that all traffic control signage devices are in place.

Please see attached document Ayres Ave (Closure) & Manning Ave (ES curb) - Single Parent.pdf

Equipment on Location	Type	Quantity	Personnel on Location	Type	Quantity
	5 or 10 ton trucks	3		Cast	5
	Cast/Crew vehicles	65		Crew	65
	Catering Truck	1		Off-Duty/Retired LAPD Officer(s)	2
	Condors	1			
	Cube Trucks	4			
	Generator	1			
	Motor Homes	2			
	Picture vehicles	2			
	Portable restrooms	1			
	Stakebed Trucks	2			
	Trailers	2			
	Vans	3			

Filming Activities Camera in car; Camera on sticks; Drive ups & away; Equipment across street; Equipment on



Summary Information

Location

Location 1 of 1

Page 2 of 2

Permit Number F00158704-B	Location Manager Lucas Nalepinski
Production Company TWENTIETH CENTURY FOX TELEVISI...	Primary Phone Mobile - 310-461-4165
Insured Company TWENTIETH CENTURY FOX TELEVISI...	Secondary Phone
Production Title SINGLE PARENT EP211	

sidewalk & street; Equipment on sidewalk only.; Equipment on sidewalk, in curb lane & across street; Exterior establishing shots; Exterior models against scenery; Interior and exterior dialogue; Intermittent traffic control - 2 minutes standard; walk and talk on the sidewalk. Picture car parked outside of house, condor ITC on Ayres, ; Ful(STREET SWEEPING TO BE RELAXED, STREET SWEEPING ON TUESDAYS FROM 10A-12P ON THIS SIDE OF THE STREET);

Jurisdiction Political: Los Angeles City -
Council District 05

Police: Los Angeles Police Department
Fire: Los Angeles City

Thomas Guide Page: 632

Grid: D5

Coordinator Note RIDER B - RELEASES PERMIT WITH FULL CLOSURE ADDED AGAIN.

Parking **Base Camp** 10201 W PICO BLVD,
Location Type : Los Angeles, CA, 90035
Other Location

Crew Parking 10201 W PICO BLVD, Los
Location Type : Angeles, CA, 90035
Other Location


Lane / Full Closure FULL CLOSURE- AYRES AVE., PROSSER- MANNING AVE
Approximate Footage 0 - 300

Date(s) 11/12/2019 to 11/12/2019

Time(s) 06:00 to 22:00

- R3-1
- R3-2
- R11-4
- R11-2
- SC3
- M4-10(L)
- M4-10(R)
- W20-2
- W20-3
- W20-1
- W20-5
- W1-6 (L)
- C30(CA)
- R3-7

- ③ TRAFFIC SIGNAL
- TRAFFIC CONE
- ⊥ TYPE I W/ SIGN
- ⚠ HIGH LEVEL WARNING DEVICE

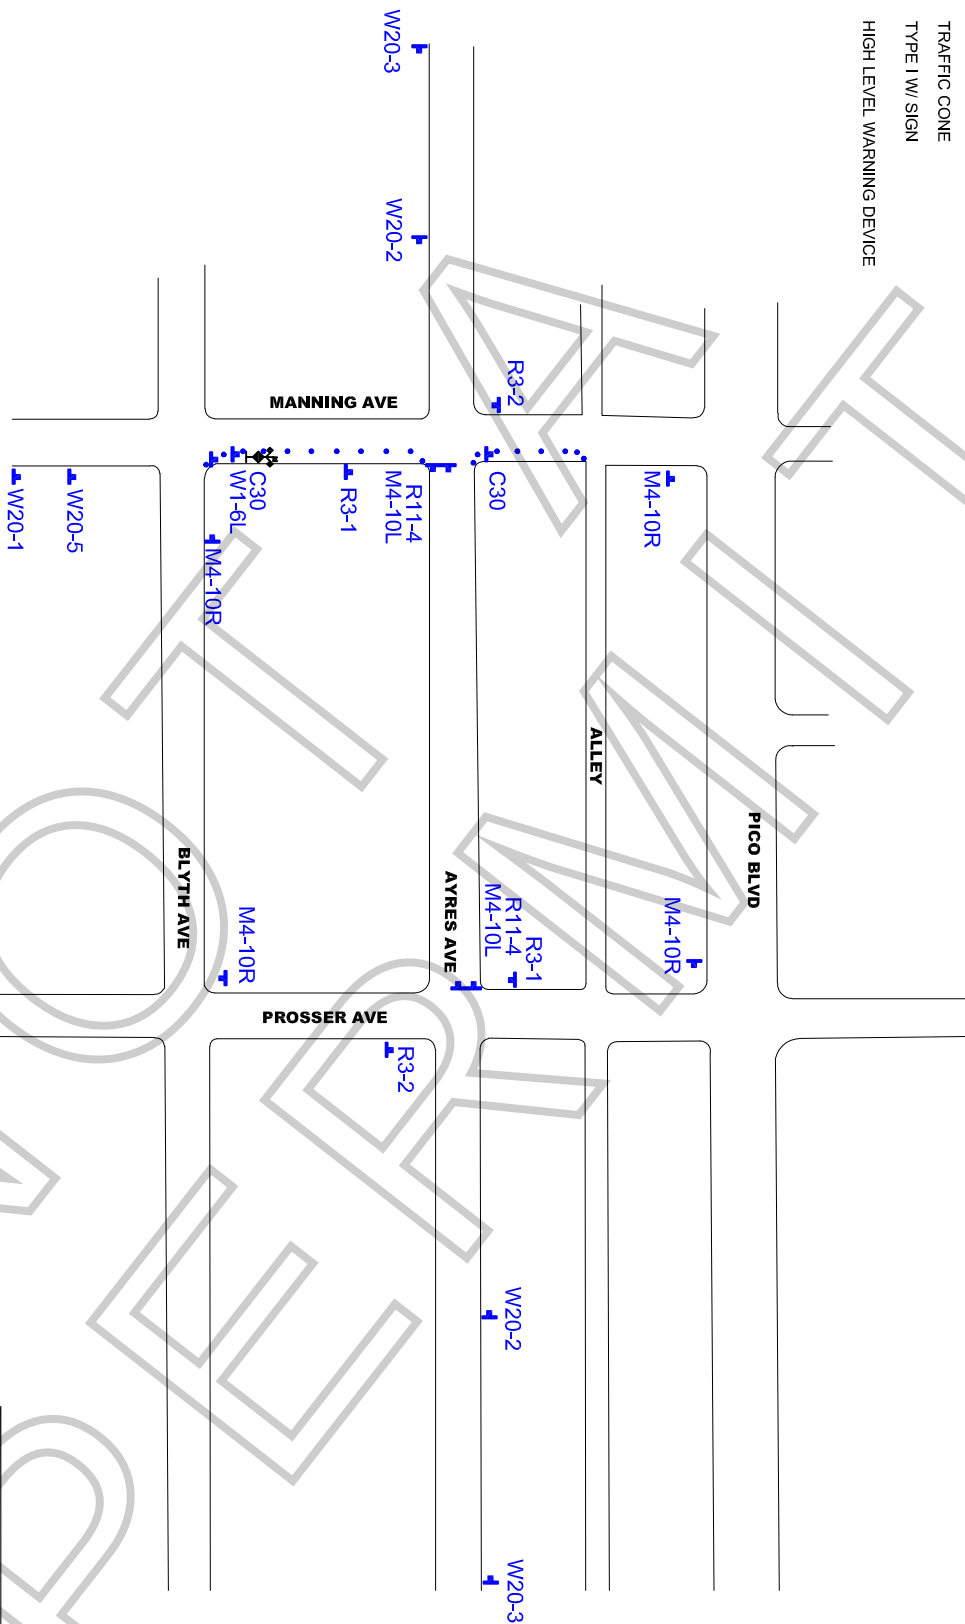

WORK ZONE TRAFFIC CONTROL PLAN
GENERAL NOTES

1. DATE/TIME: 11-12-19 FROM 06:00 HOURS TO 22:00 HOURS.
2. ALL SIGNING, STRIPING, AND TRAFFIC CONTROL DEVICES SHALL CONFORM TO THE (CURRENT) STATE OF CALIFORNIA DEPARTMENT OF TRANSPORTATION (CALTRANS) STANDARD PLANS AND STANDARD SPECIFICATIONS, CALIFORNIA MUTCD, AND ANY ADDENDUMS THERETO, AND AS SHOWN ON THESE PLANS. SYMBOLS AND ABBREVIATIONS USED ARE SHOWN ON CALTRANS STANDARD PLANS.
3. THERE WILL BE NO INTERFERENCE WITH TRAFFIC SIGNALS OR CROSSWALKS.
4. CONES WILL BE 28" MINIMUM HEIGHT AND HAVE REFLECTORIZED SLEEVES FOR NIGHT WORK.
5. POLICE WILL DIRECT TRAFFIC IF NECESSARY.

ALL TRAFFIC CONTROL
WILL BE INSTALLED TO
MEET OR EXCEED THE
LATEST CALMUTCD
MINIMUM REQUIREMENTS



TOP FOR: 20TH CENTURY FOX TV: "SINGLE PARENT"	
LOCATION: FULL CLOSURE - AYRES AVE FROM PROSSER AVE TO MANNING AVE E/S CURB - MANNING AVE FROM BLYTHE AVE NORTH TO ALLEY LOS ANGELES, CALIFORNIA	
CONTRACT: ELISA SMITH OFFICE# 213-763-9000 LUCAS NALEPINSKI PH# 310-461-4165	JCL TRAFFIC SERVICES (213) 622-9775 C31-CA Lic # 806357
DATE 11-11-19 REVISIONS TIME CHANGE FILM LIA: PU	DRAFTER: MARIO MENDIVAR SCALE: N.T.S.